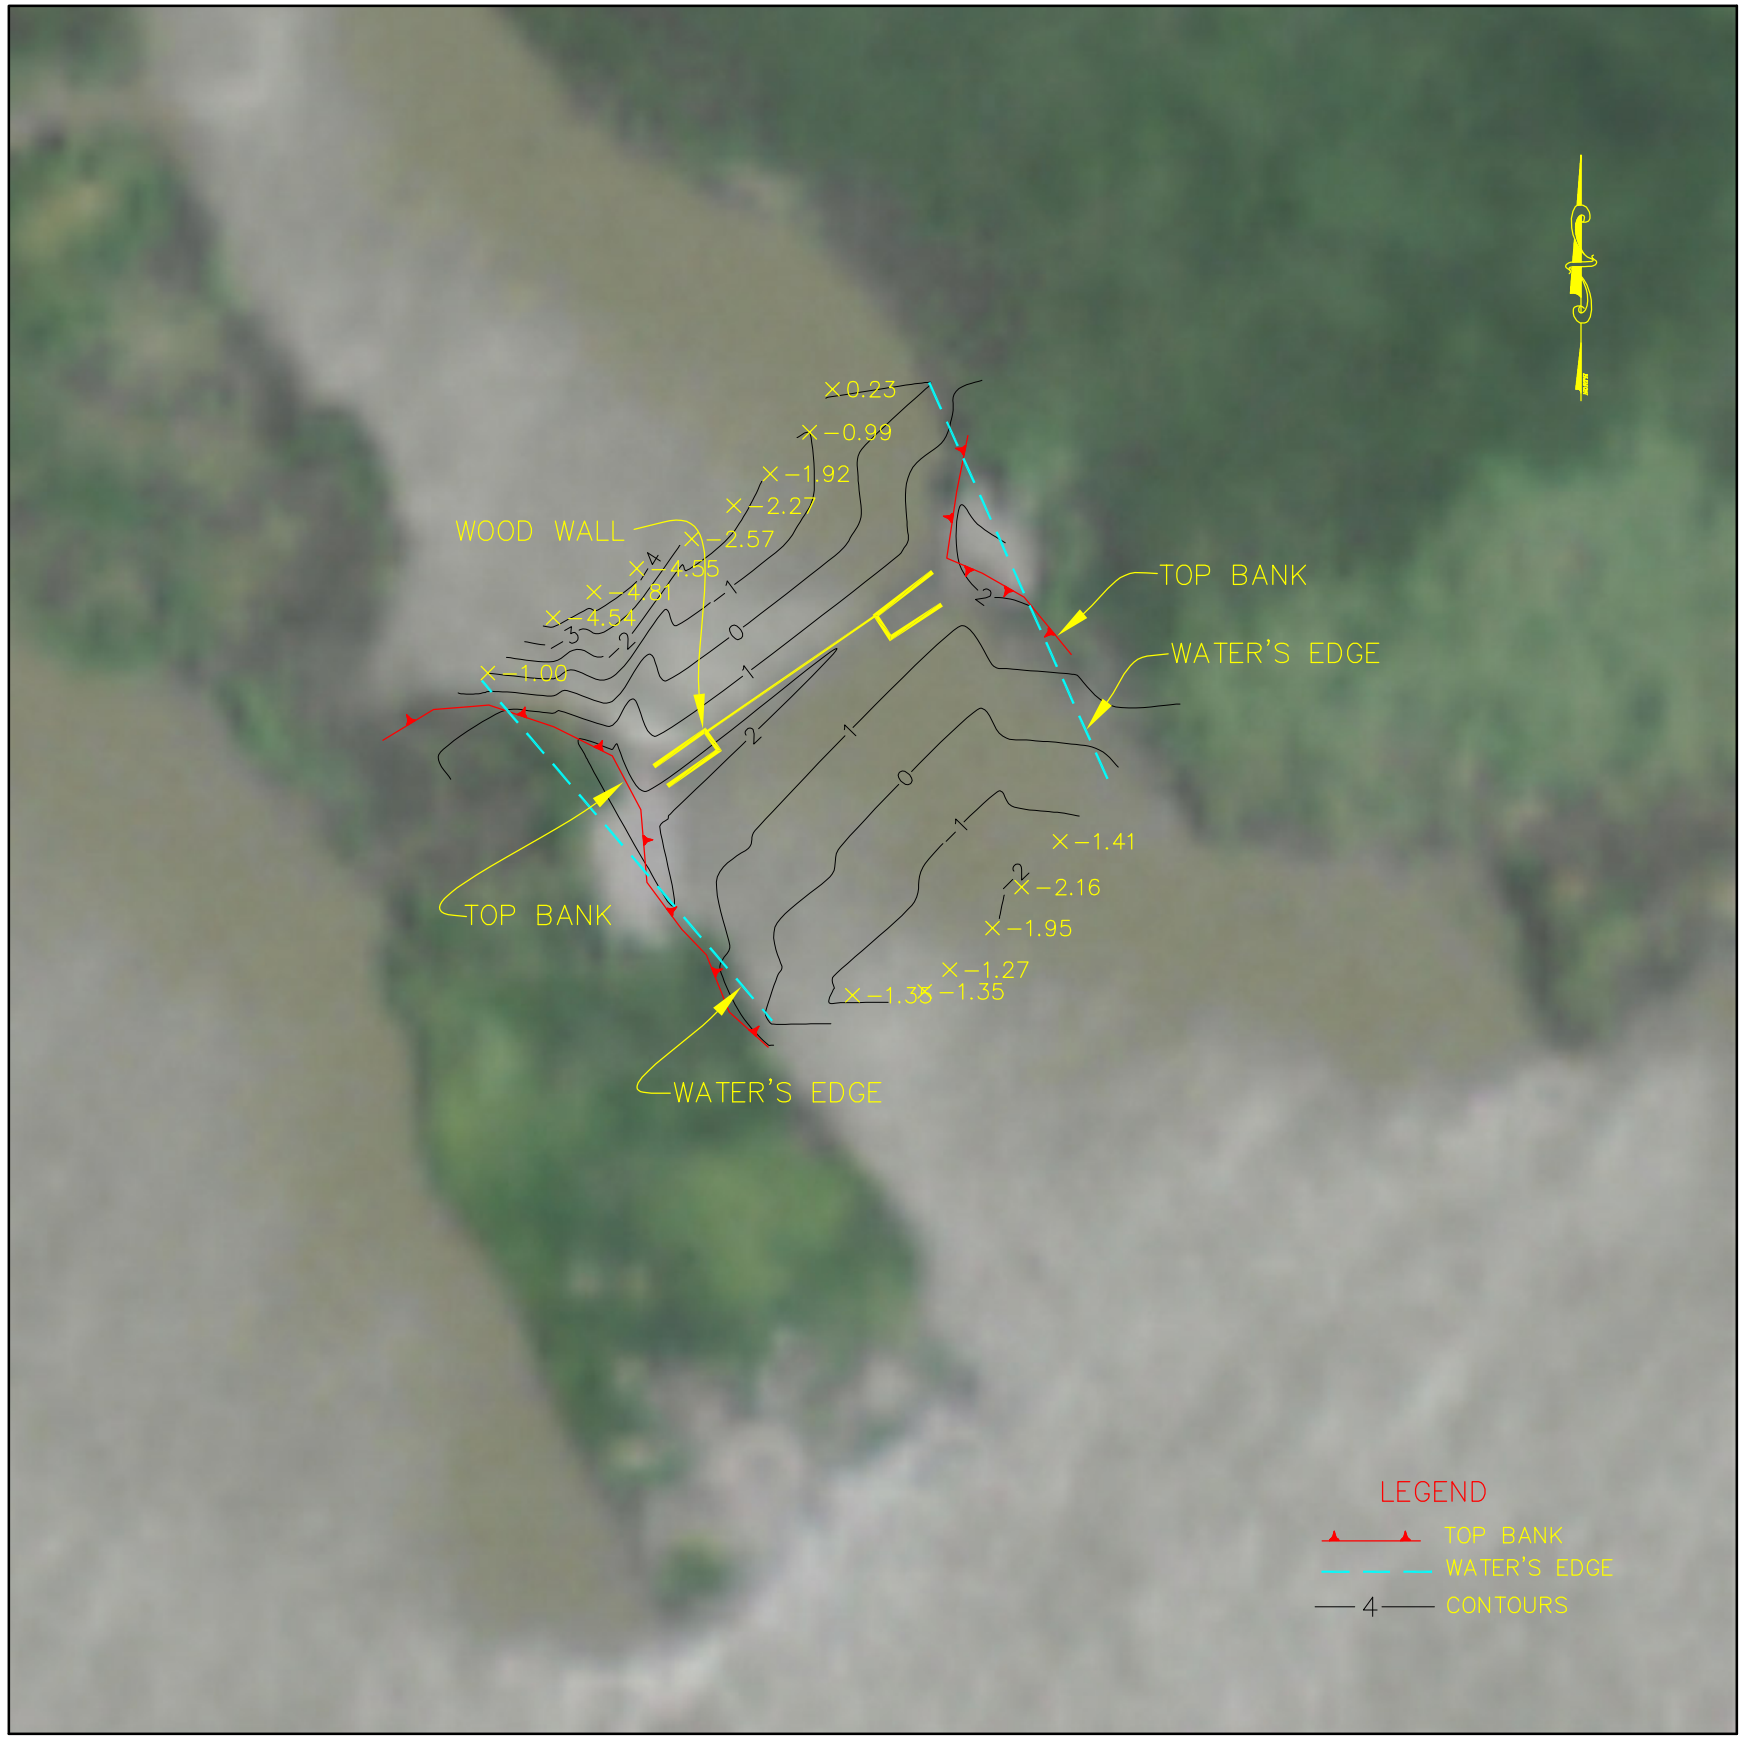

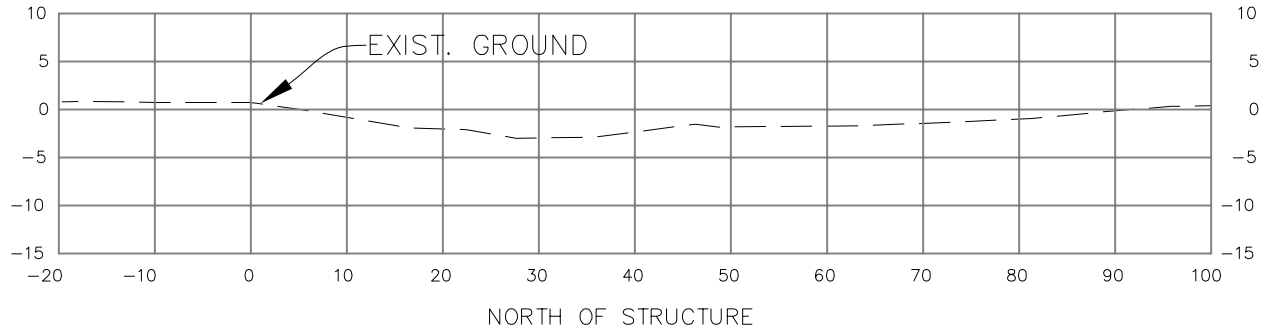

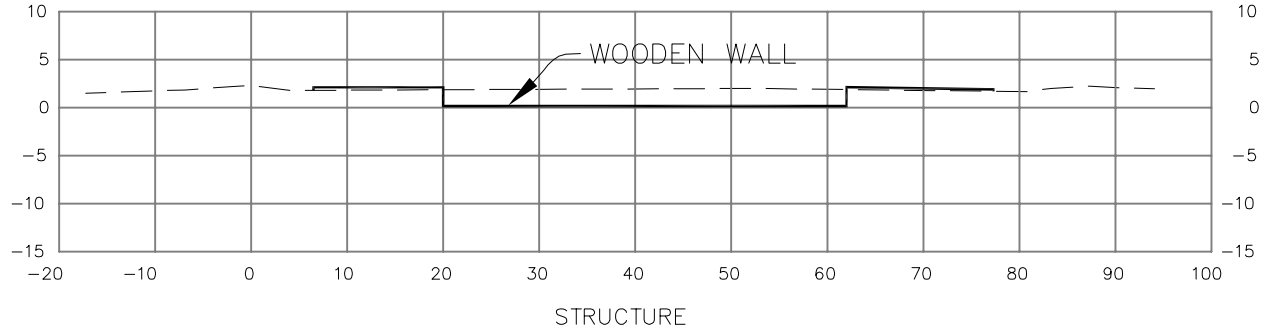

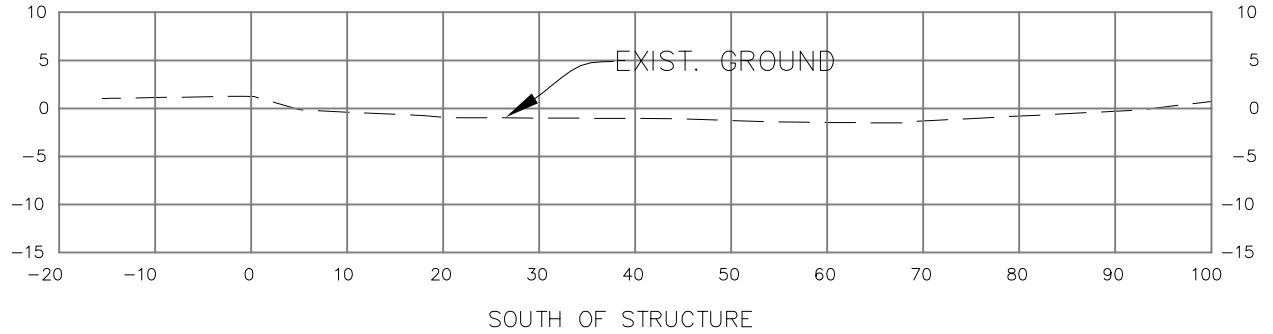

SCALE:
HORIZ: 1"=20'
VERT: 1"=20'

0 40 80 120
(IN FEET)
SCALE: 1" = 40'

REV.	DATE	DESCRIPTION	BY

PYBURN & ODOM MCA
Engineering & Related Services Since 1948

OFFICE OF COASTAL PROTECTION & RESTORATION
ENGINEERING BRANCH
450 LAUREL STREET
BATON ROUGE, LOUISIANA 70801

BATHYMETRIC, TOPOGRAPHIC, AND MAGNETOMETER SURVEY OF
LOST LAKE MARSH CREATION and HYDROLOGIC RESTORATION PROJECT
PRE-CONSTRUCTION SURVEY

STATE PROJECT NUMBER: 2503-10-49 (TE-72)

FEDERAL PROJECT NUMBER:

DRAWN BY: P&O | DESIGNED BY: P&O | APPROVED BY:

WATER CONTROL STRUCTURE NUMBER WC-8

PLAN AND SECTION

DATE: MAY, 2011

SHEET 62 OF 68

Mar 17, 2011 - 10:00:41[P&O FILE: G:\CAD\ACAD\20-503 Lost Lake Marsh Creation\dwg\STRUCTURE WC-8.dwg] [Login: LOhsuvh]