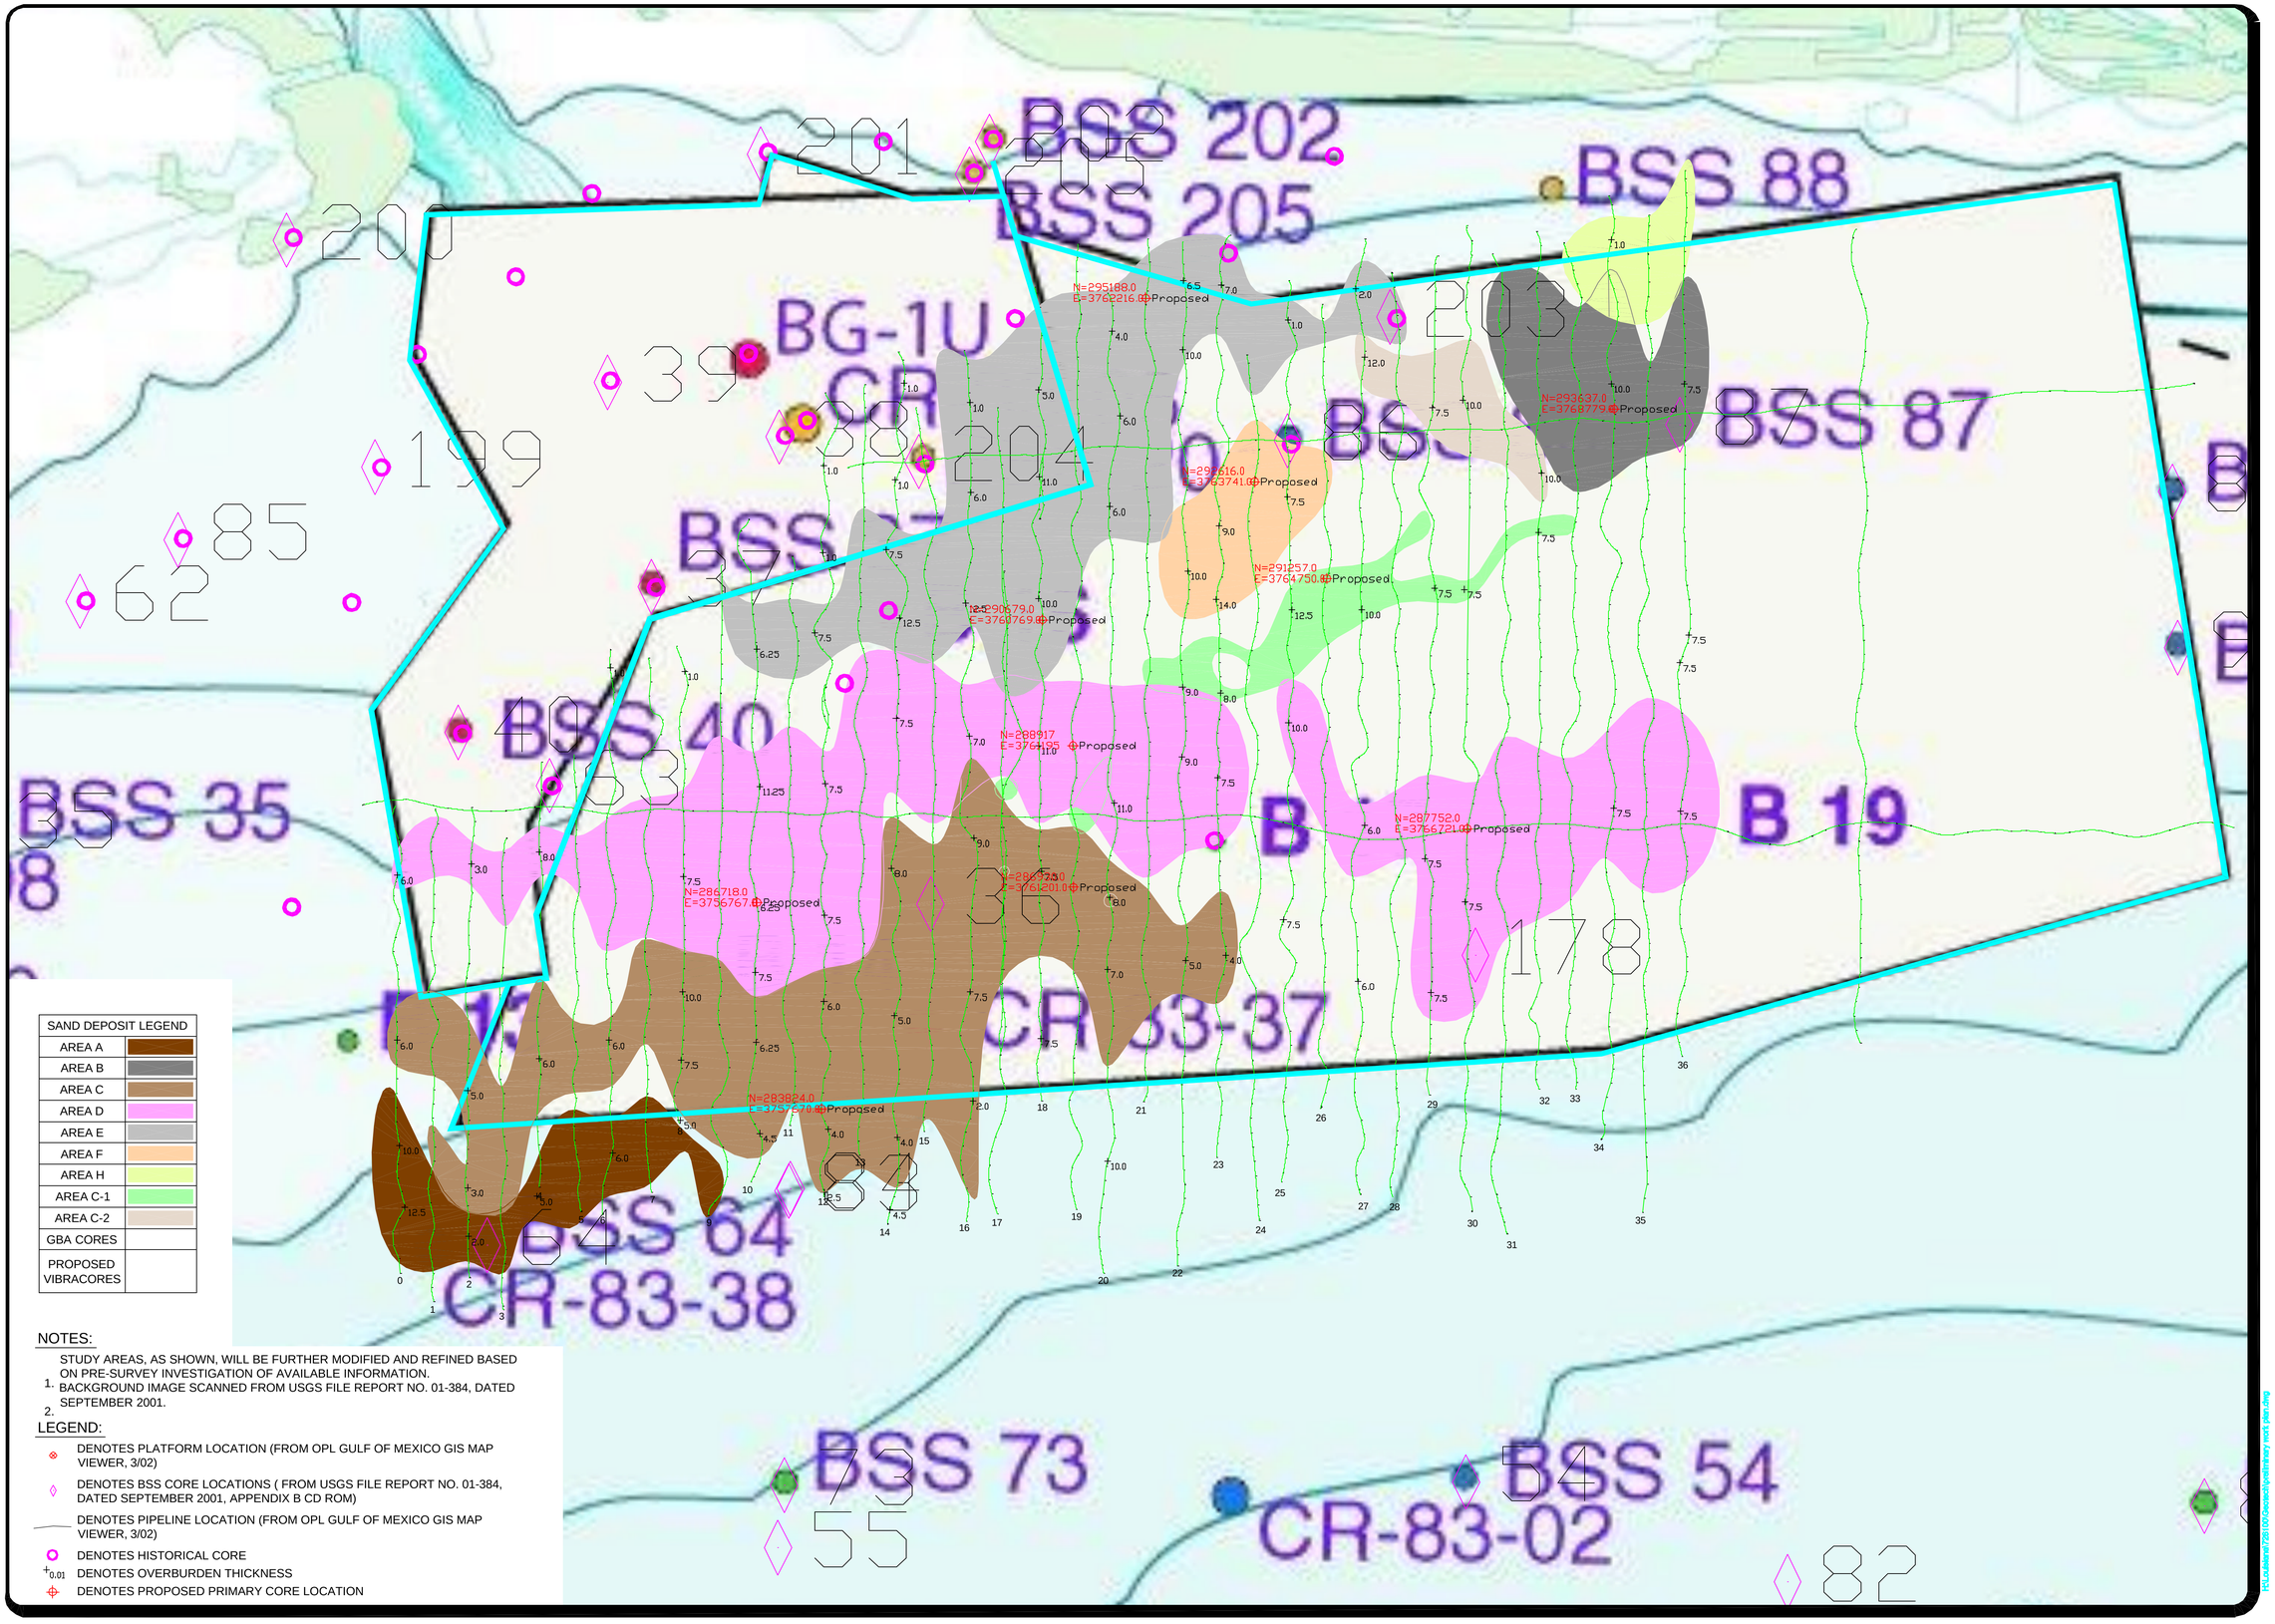

NOTES:

1. STUDY AREAS, AS SHOWN, WILL BE FURTHER MODIFIED AND REFINED BASED ON PRE-SURVEY INVESTIGATION OF AVAILABLE INFORMATION.
2. BACKGROUND IMAGE SCANNED FROM USGS FILE REPORT NO. 01-384, DATED SEPTEMBER 2001.

LEGEND:

- DENOTES PLATFORM LOCATION (FROM OPL GULF OF MEXICO GIS MAP VIEWER, 3/02)
- DENOTES BSS CORE LOCATIONS (FROM USGS FILE REPORT NO. 01-384, DATED SEPTEMBER 2001, APPENDIX B CD ROM)
- DENOTES PIPELINE LOCATION (FROM OPL GULF OF MEXICO GIS MAP VIEWER, 3/02)
- DENOTES HISTORICAL CORE
- 0.01 DENOTES OVERBURDEN THICKNESS
- DENOTES PROPOSED PRIMARY CORE LOCATION

COASTAL PLANNING & ENGINEERING, INC.
2481 N.W. BOCA RATON BOULEVARD
BOCA RATON, FLORIDA 33431
PH. (561) 391-8102
FAX (561) 391-9116
FLA. #G7875

PROJECT:
BARATARIA SEDIMENT INVESTIGATION
QUATRE BAYOU DEEP
GEOTECHNICAL INVESTIGATION STUDY AREA

DRAWN BY: AMB
CHECKED BY: JA
DATE: 7/10/02
COMM. NO.: 7251.00
SCALE: 1" = 1000'
SHEET: 1 OF 1

REVISION DATE:

R:\Jobs\7251\00\Geo\Hydrology not plan.dwg